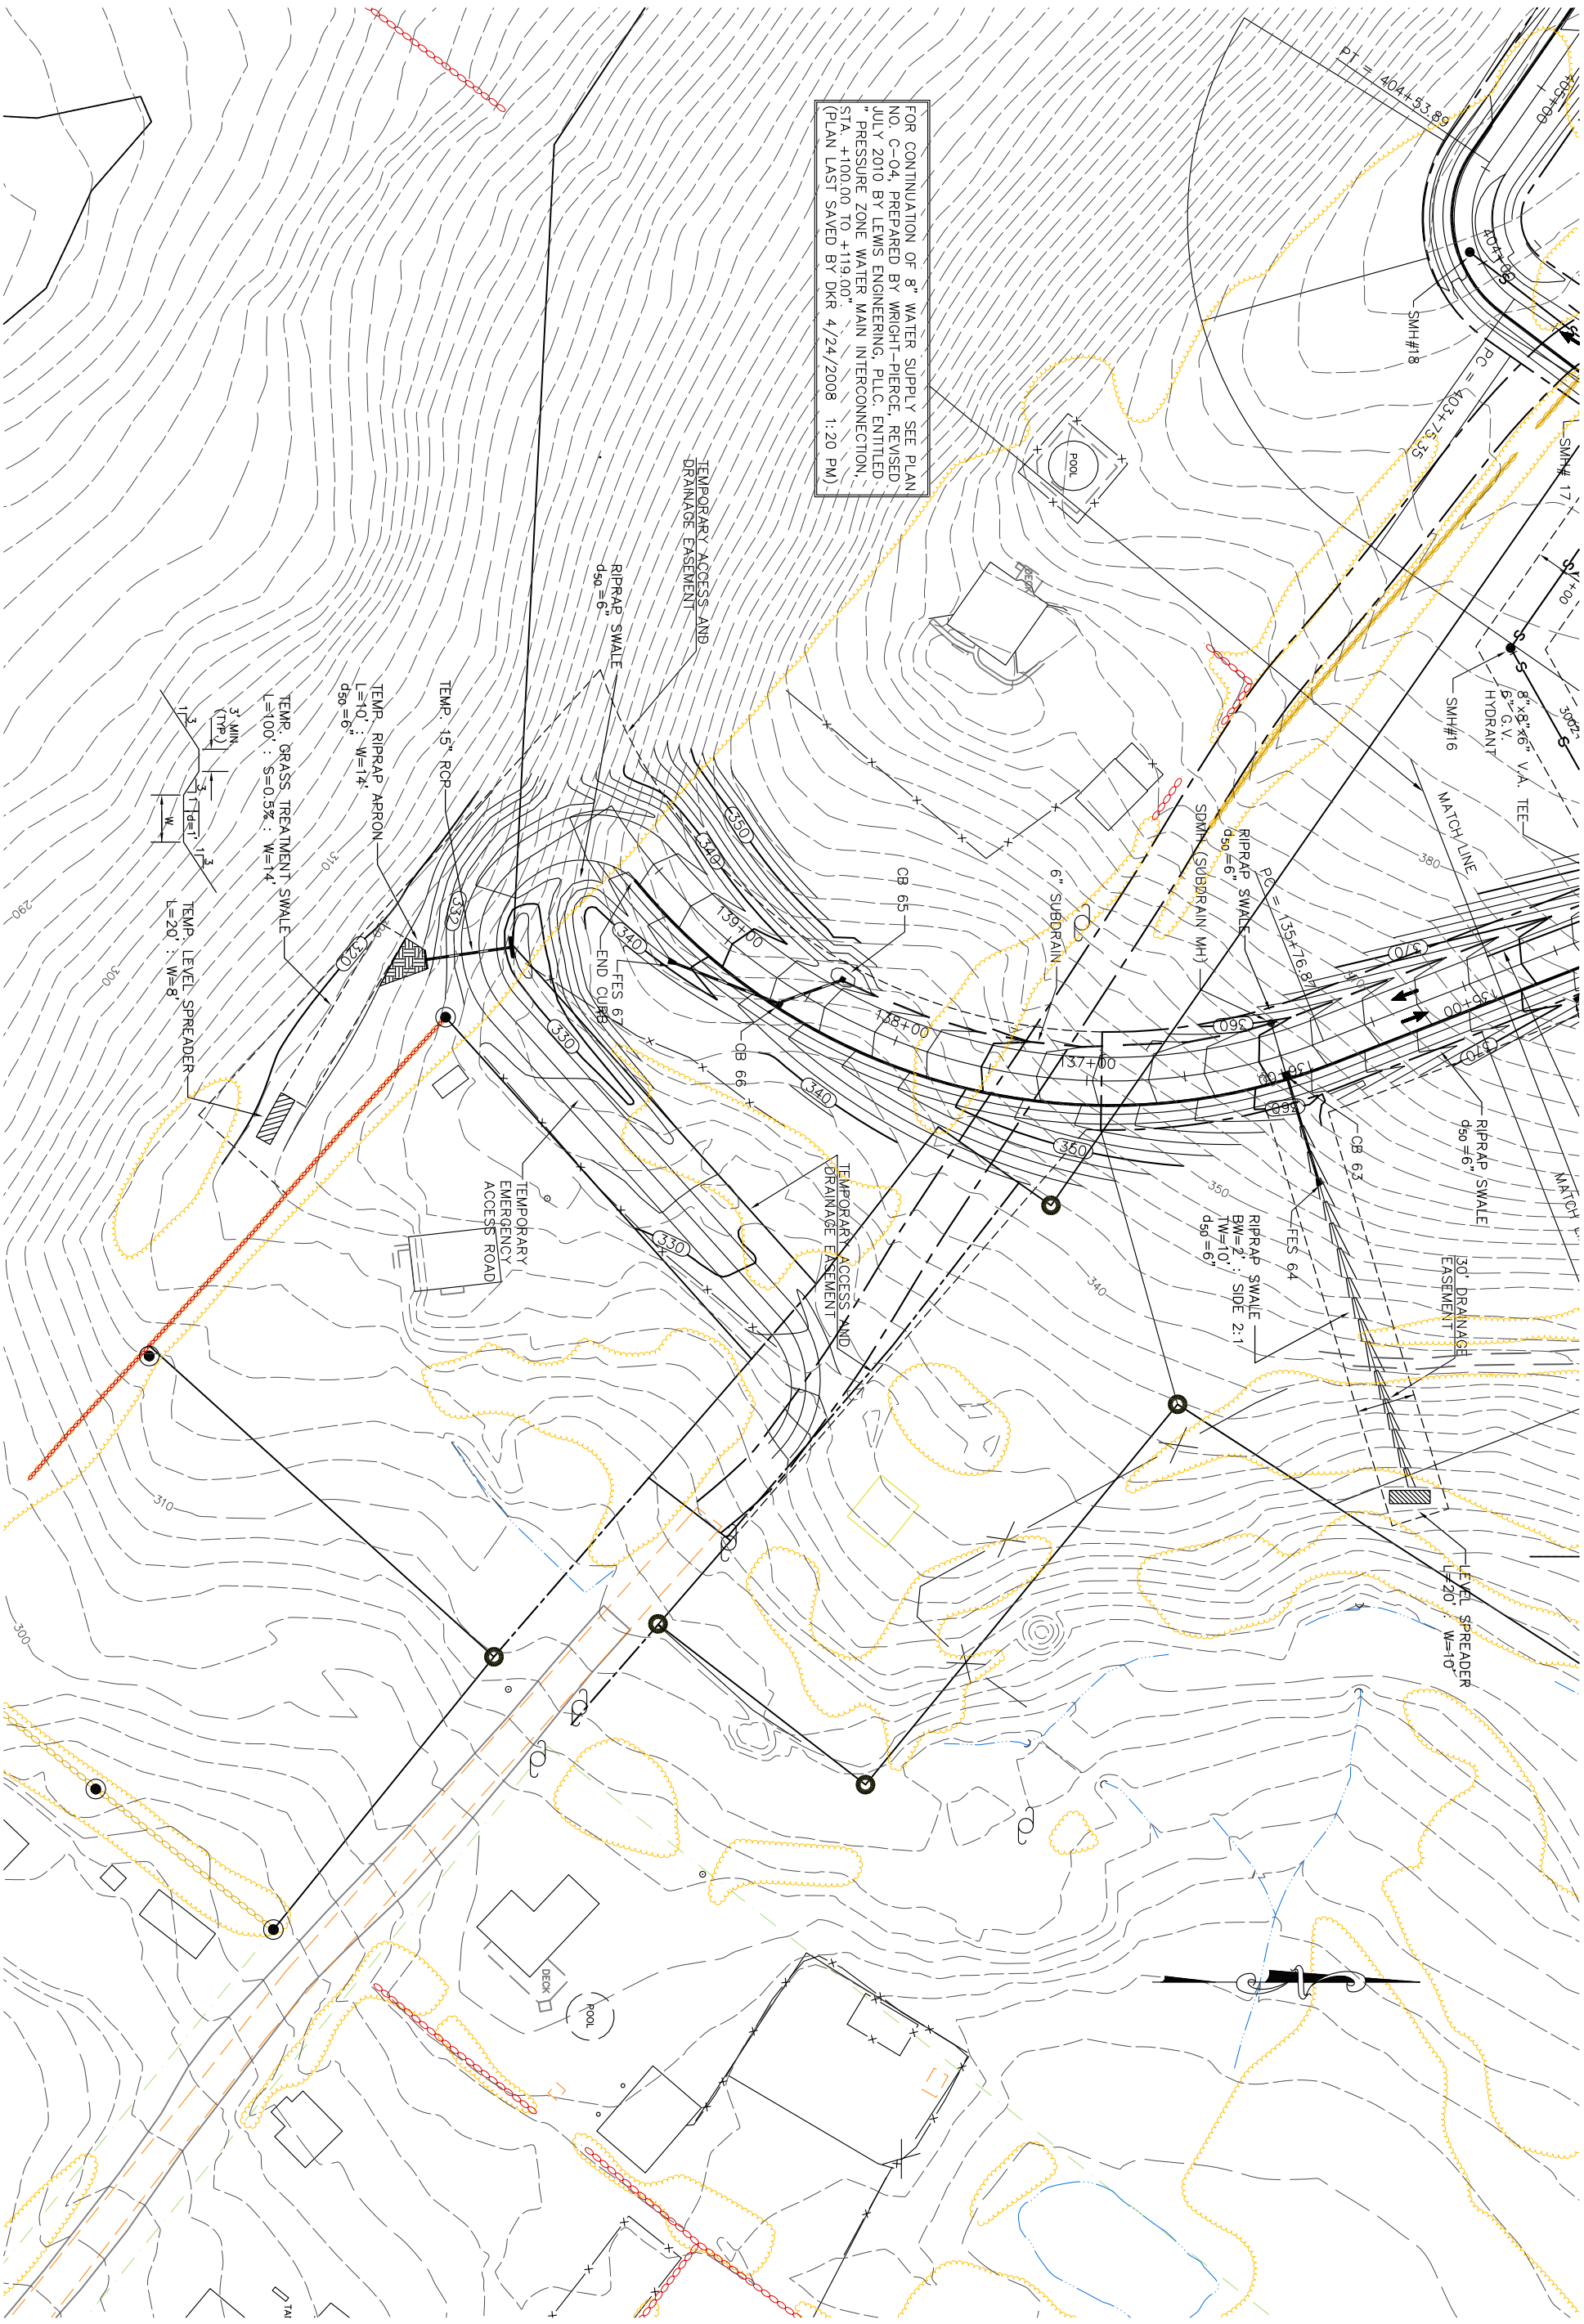

SCALE IN FEET				
40 0 40 80 120				
PROJ. NO.	DATE:	DWG. NO.	DRAWN BY:	SHEET NO.
86.3	8-25-10	166.1-d01	MDC	G-5

REVISIONS PRELIMINARY NOT FOR CONSTRUCTION

No.	DESCRIPTION	DATE
1.	REVISED WATER SERVICE; REVISED SEWER CONNECTION	8/25/10
2.		
3.		
4.		
5.		
6.		
7		

GENERAL PLAN

HIGHFIELD COMMONS

PREPARED FOR:

183 WASHINGTON STREET. LLC
501 DANIEL WEBSTER HIGHWAY
MERRIMACK, NH 03054

PREPARED BY

ROBERT G. ROOK, P.E.
Consulting Engineer

72 Pleasant Street
Concord, N.H., 03301
RGRook@comcast.net
Voice (603) 223-0358
Fax (603) 715-2374

APPROVAL CERTIFIED BY_____ DATE _____