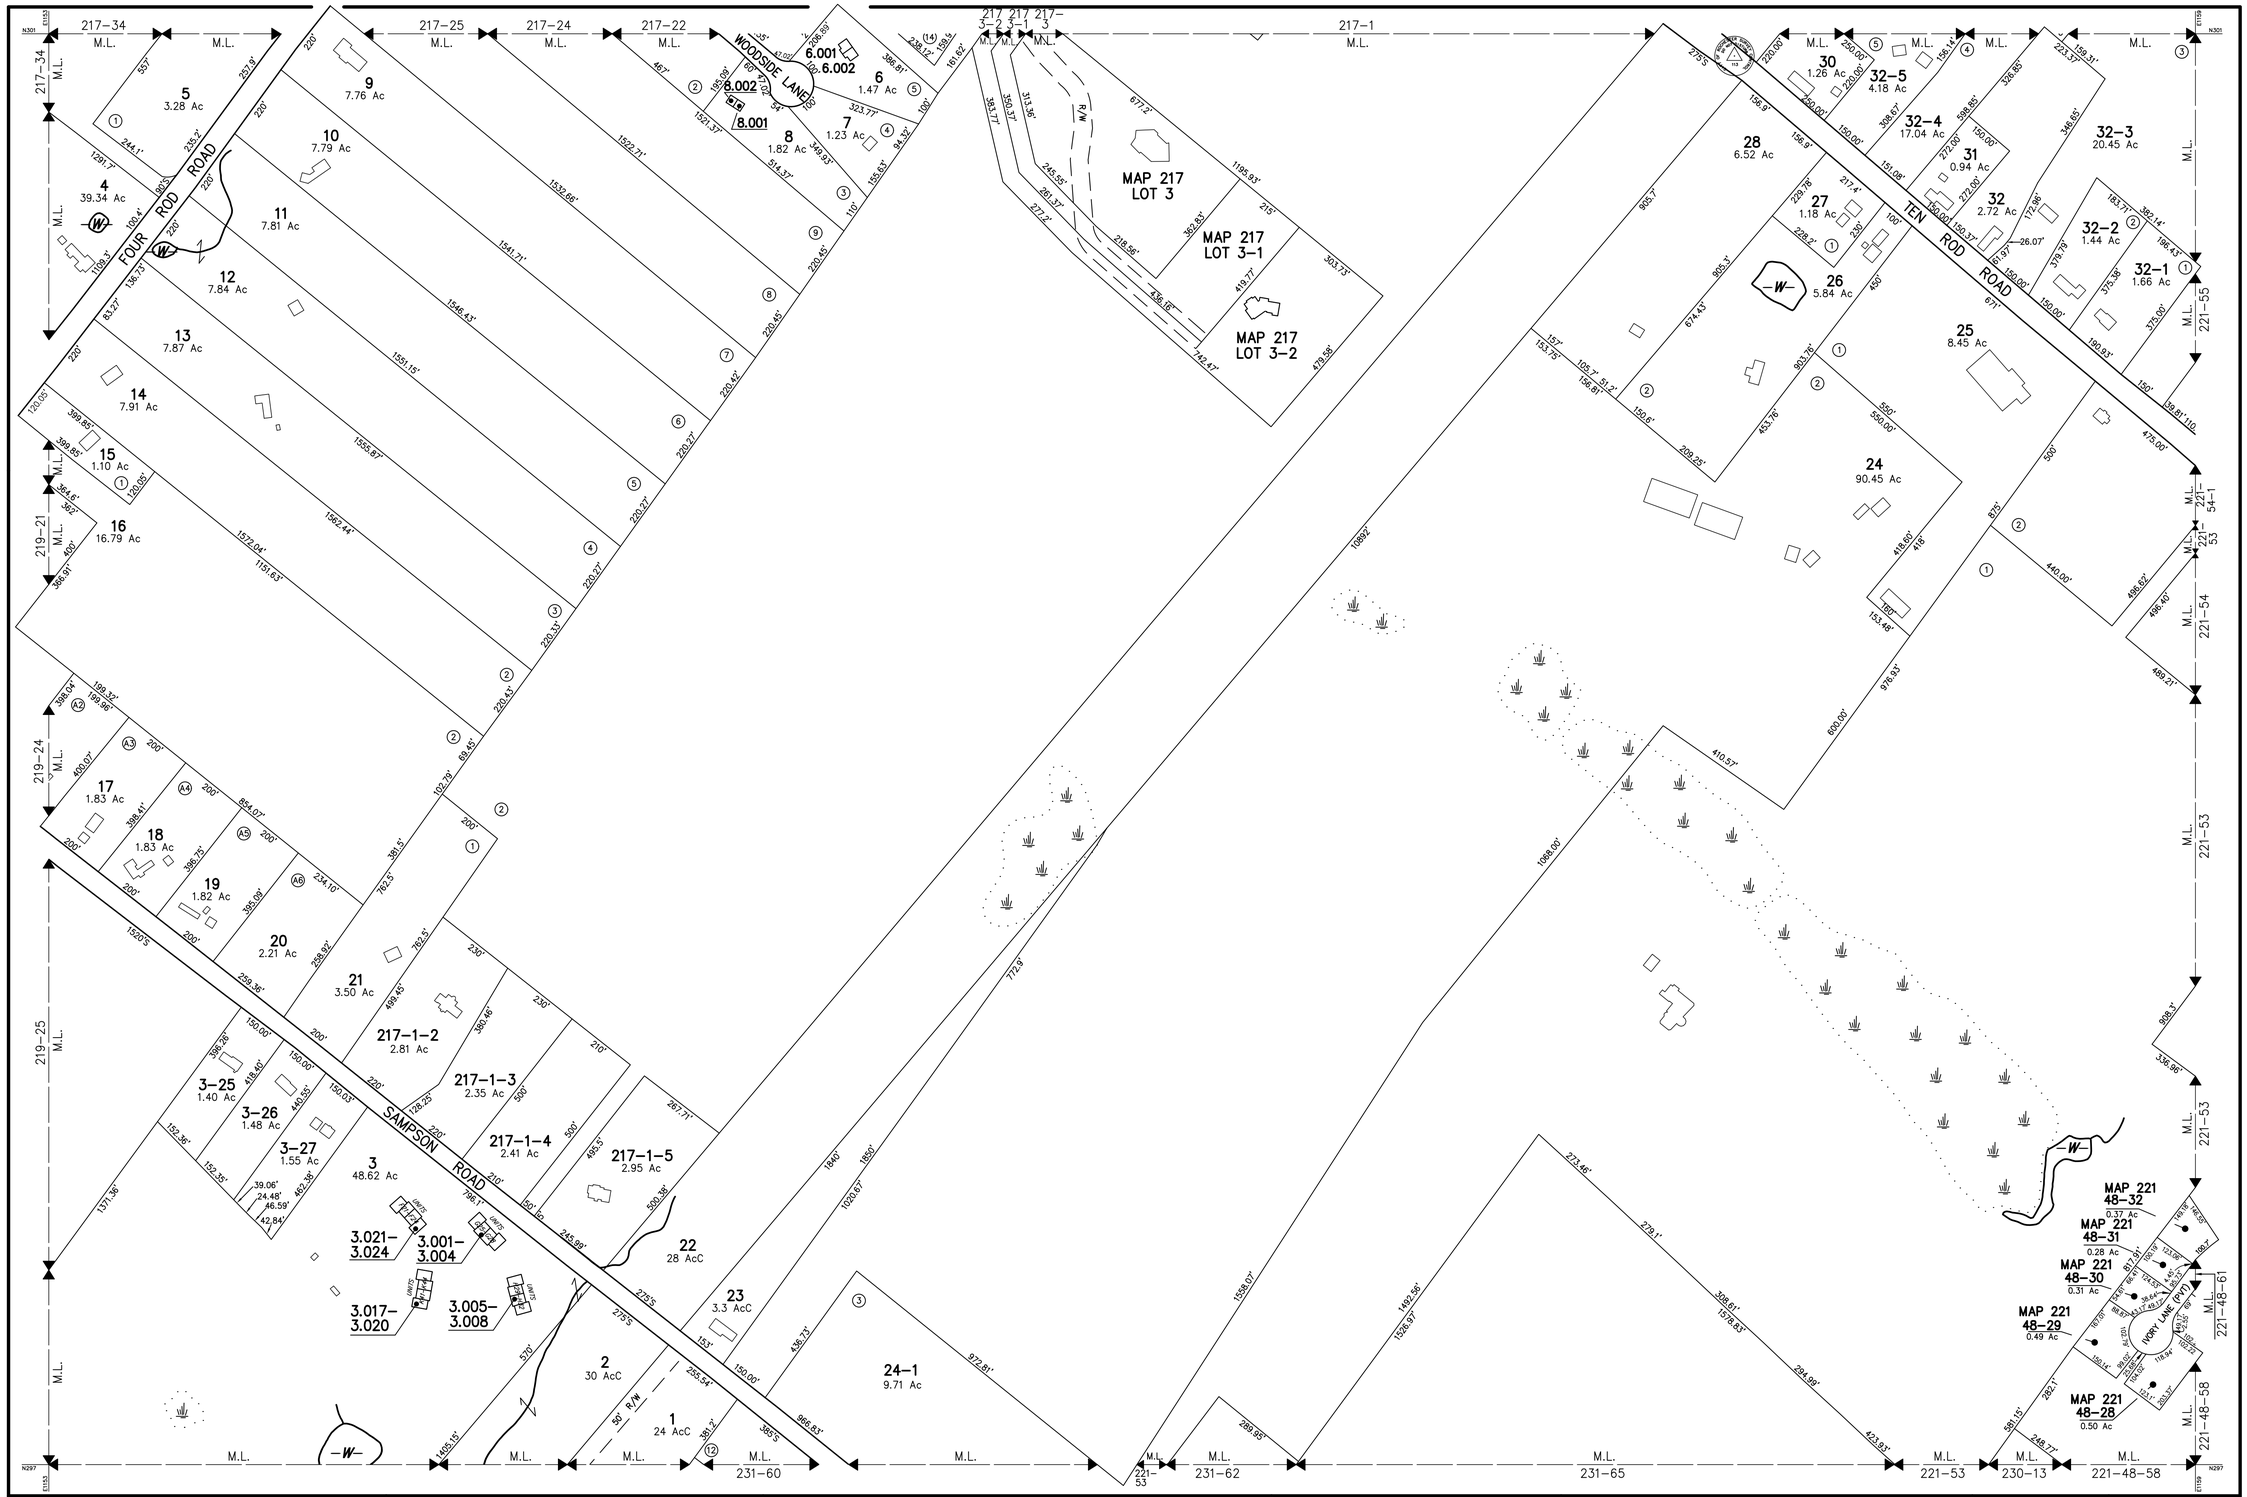

THIS MAP IS FOR ASSESSMENT PURPOSES. IT IS NOT VALID FOR LEGAL DESCRIPTION OR CONVEYANCE.

THE HORIZONTAL DATUM IS THE NEW HAMPSHIRE STATE PLANE COORDINATE SYSTEM.

PHOTOGRAPHY DATE: APRIL 28, 1990

COMPLETION DATE: JUNE 30, 1992

PRODUCED IN 1992 BY

CAI Technologies
Precision Mapping. Geospatial Solutions.
11 PLEASANT STREET, LITTLETON, NH 03561
800.322.4540 - WWW.CAI-TECH.COM

LEGEND

- AREA SURVEYED . . . . . Ac
- AREA CALCULATED . . . . . AcC
- RECORD DIMENSION . . . . . 100'
- SCALED DIMENSION . . . . . 100'S
- MATCH LINE . . . . . M.L.
- WATER . . . . . -W-
- EXEMPT PROPERTY. . . . . (E)
- SUBDIVISION LOT NO.. . . . . (2)
- BUILDING . . . . . .
- RIGHT OF WAY. . . . . R/W
- COMMON OWNERSHIP. . . . . .
- WETLANDS . . . . . .

FEET 100 0 200 400 600
SCALE 1" = 200'
METERS 50 0 50 100 150

REVISED TO : APRIL 1, 2023

PROPERTY MAPS

ROCHESTER

NEW HAMPSHIRE

INDEX DIAGRAM

218	217	216
219		221
232	231	230

GN N

MAP NO. 220